




Grange Road

Darlington DL1 5NT

Offers In The Region Of £140,000

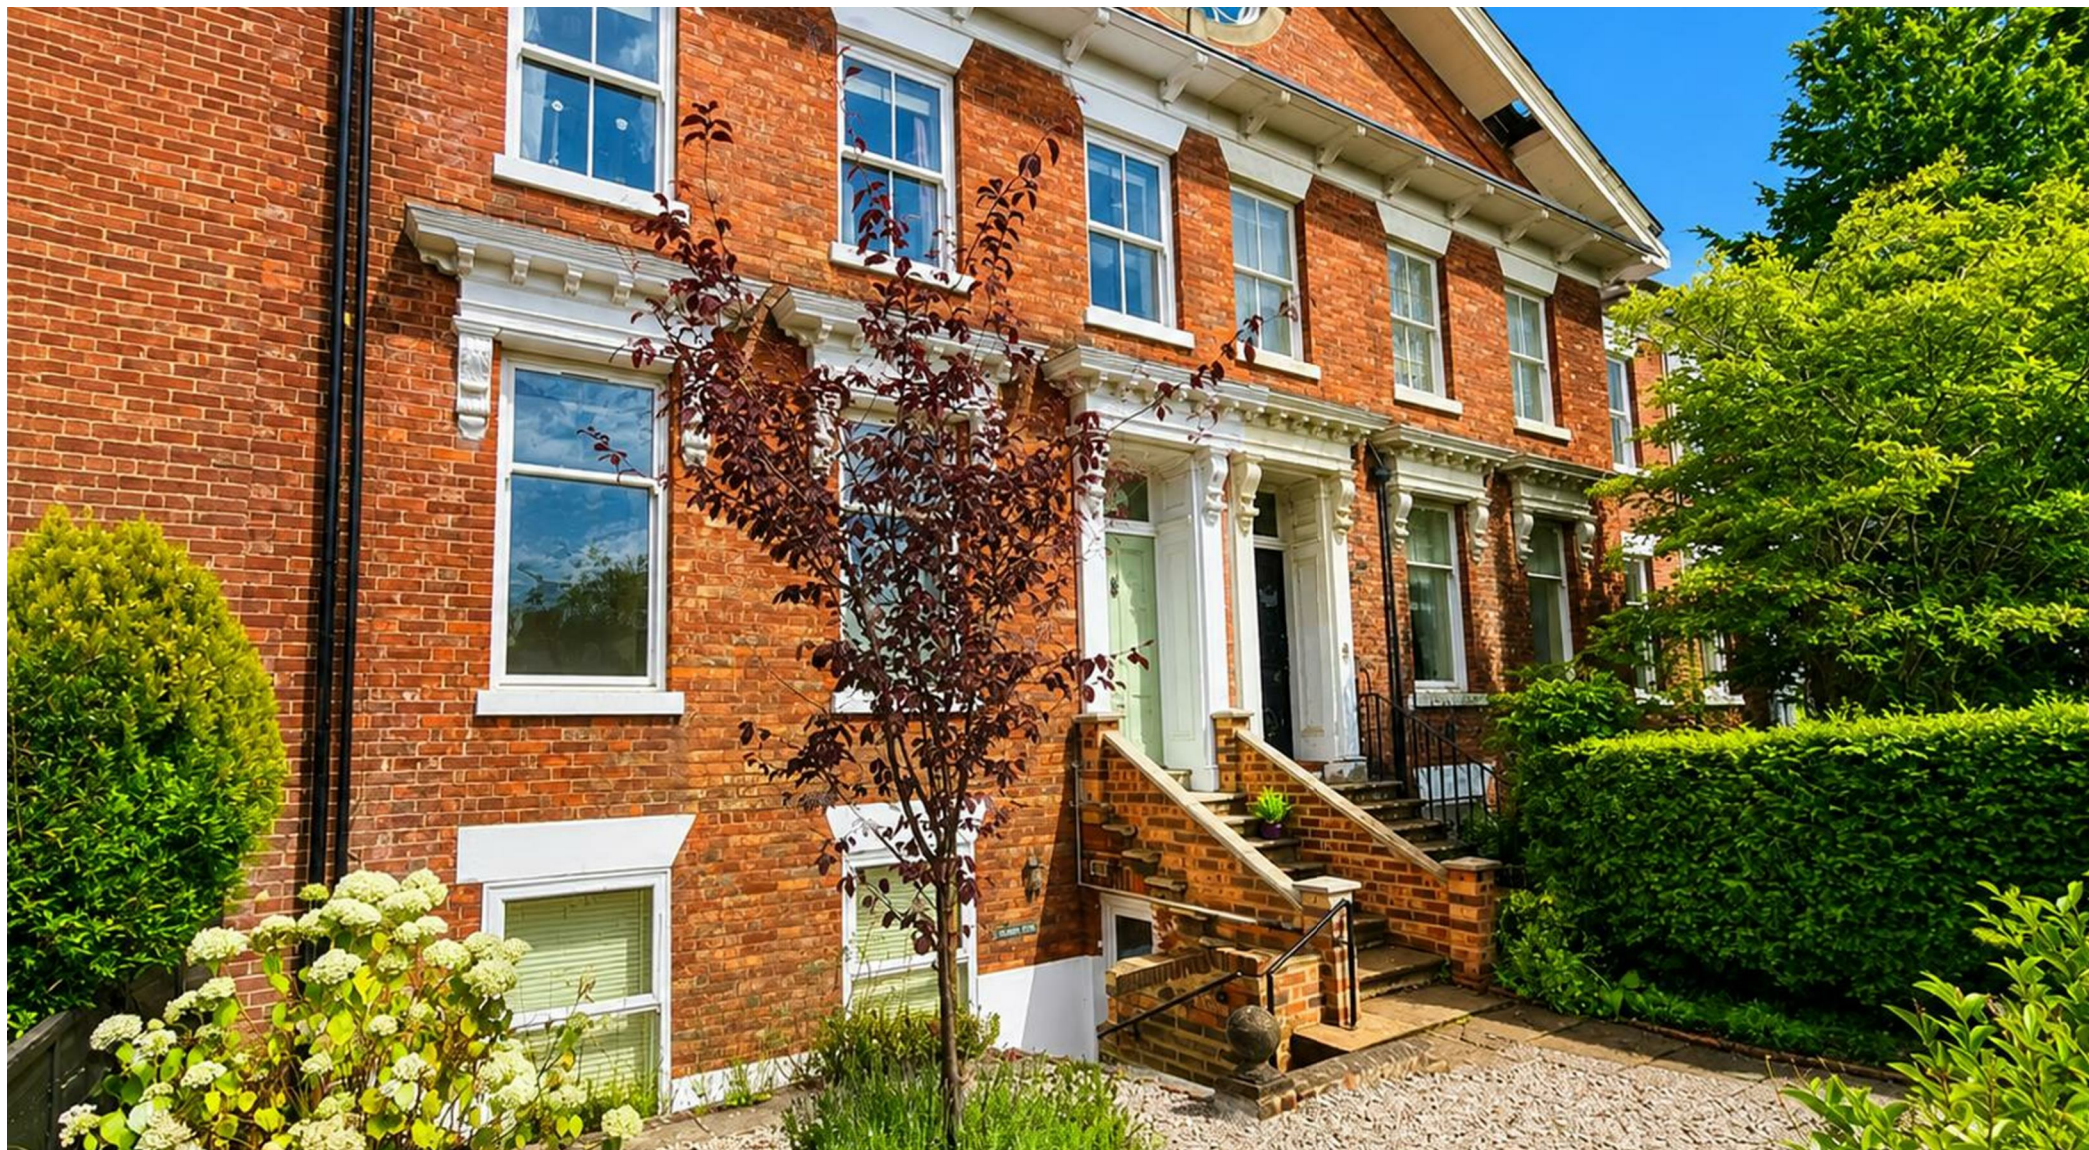



This footer paragraph is an example only and should not be relied upon as complying with current legislation. These particulars, whilst believed to be accurate are set out as a general outline only for guidance and do not constitute any part of an offer or contract. Intending purchasers should not rely on them as statements of representation of fact, but must satisfy themselves by inspection or otherwise as to their accuracy. No person in this firms employment has the authority to make or give any representation or warranty in respect of the property.



This footer paragraph is an example only and should not be relied upon as complying with current legislation. These particulars, whilst believed to be accurate are set out as a general outline only for guidance and do not constitute any part of an offer or contract. Intending purchasers should not rely on them as statements of representation of fact, but must satisfy themselves by inspection or otherwise as to their accuracy. No person in this firms employment has the authority to make or give any representation or warranty in respect of the property.



Grange Road

Darlington DL1 5NT



- Two cosy reception rooms and Two spacious bedrooms
- Private gardens to front and rear
- Secure off Street parking

- No Service Charge or Ground Rent
- Located in the Popular West End of Darlington
- EPC grade C

- No Onward Chain
- Close to all local amenities and transport links
- Perfect for professionals

Welcome to Grange Road, ideally situated in the West End area of Darlington, this well presented two-bedroom apartment offers spacious accommodation and an excellent opportunity for first-time buyers, downsizers or investors alike.

The property boasts two generous reception rooms, providing excellent flexibility for modern living and creating ample space for both relaxation and entertaining. The principal living room provides a comfortable and welcoming environment, while the additional reception room could be utilised as a dining room, home office or further sitting room.

The well equipped and generously sized kitchen area offers a practical range of units and appliances, providing a pleasant space for preparing meals, with an open aspect to the living room, which looks out onto an enclosed courtyard, creates a comfortable and homely feel throughout.

One of the standout features of this apartment is the secure off street parking available, which ensures peace of mind and convenience every day. The ideal location of this property means that you are not far away from a range of local amenities, shops, recreational facilities and transport links close by, including Darlington Railway Station.

We would highly recommend viewings as this apartment really must be seen to be appreciated. Contact our office today to arrange.

Entrance Hallway

With access into main hallway.

Living/Dining Room

15'8" x 13'1" max (4.78m x 3.99m max)

This living and dining area is a bright, spacious room with a neutral carpet and crisp white walls. It features a traditional stone fireplace as a focal point and benefits from double doors which open out to the rear paved garden, allowing plenty of natural light to fill the room.

Kitchen

8'2" x 12' max (2.48m x 3.65m max)

The kitchen is well-equipped with a range of white cabinets topped with dark work surfaces. It includes integrated appliances such as an oven and gas hob with a stainless steel extractor hood above, plus a washing machine. Wood-effect flooring adds warmth and practicality to this functional space.

Bedroom 1

11'9" x 10' min (3.59m x 3.05m min)

This bedroom is carpeted and painted in neutral tones, featuring a large window that floods the room with light. Built-in mirrored wardrobes provide ample storage while reflecting light and enhancing the sense of space.

Bedroom 2

8'10" x 12' min (2.69m x 3.65m min)

This second bedroom offers a quiet retreat with soft carpeting and a bright window overlooking the garden. The neutral decor provides a calm and restful atmosphere.

Shower Room

6'10" x 7'7" (2.09m x 2.30m)

The shower room has been fitted with modern grey marble-effect wall panels and a spacious wet room style shower area. It includes a white toilet, pedestal basin, and integrated storage cupboards, all finished with contemporary chrome fittings and recessed lighting.

Study

8'5" max x 7'9" (2.57m max x 2.35m)

This versatile room is ideal as a study or home office. It has a light, neutral decor with carpeting and a window to the front, creating a pleasant workspace.

Rear Garden

The rear garden is a paved courtyard offering a private outdoor space with mature plants and seating areas. It benefits from a sheltered area beneath an external fire escape, making it an ideal spot for relaxing or entertaining in warmer months. Up and over garage door allowing off street parking.

Front Garden

Courtarden to the front aspect, which is well stocked and easy to maintain.

Tenure

Leasehold

Property Details

Local Authority: Darlington

Council Tax Band: A

Annual Price: £1,663

Conservation Area West End

Flood Risk Very low

Floor Area 828 ft 2 / 77 m 2

Plot size 0.06 acres

Mobile coverage

EE

Vodafone

Three

O2

Broadband

Basic

15 Mbps

Superfast

80 Mbps

Ultrafast

10000 Mbps

Satellite / Fibre TV Availability


BT

Sky

Virgin


Note

IMPORTANT NOTE TO PURCHASERS: We endeavour to make our sales particulars accurate and reliable, however, they do not constitute or form part of an offer or any contract and none is to be relied upon as statements of representation or fact. The services, systems and appliances listed in this specification have not been tested by us and no guarantee as to their operating ability or efficiency is given. All measurements have been taken as a guide to prospective buyers only, and are not precise. Floor plans where included are not to scale and accuracy is not guaranteed. If you require clarification or further information on any points, please contact us, especially if you are travelling some distance to view. Fixtures and fittings other than those mentioned are to be agreed with the seller. We cannot also confirm at this stage of marketing the tenure of this house.

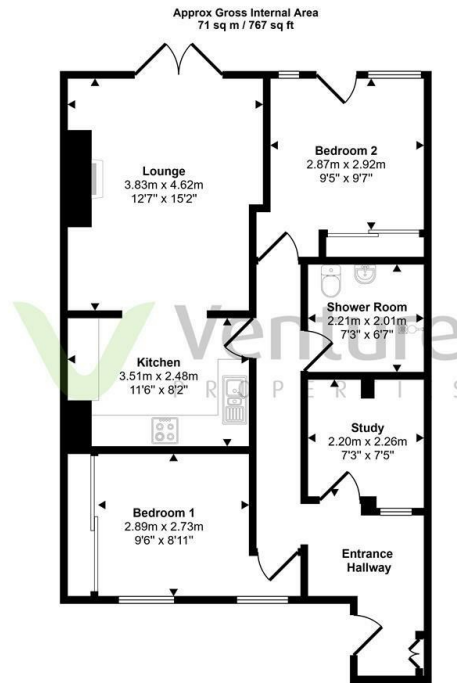

Floorplan

This floorplan is only for illustrative purposes and is not to scale. Measurements of rooms, doors, windows, and any items are approximate and no responsibility is taken for any error, omission or mis-statement. Icons of items such as bathroom suites are representations only and may not look like the real items. Made with Made Snappy 360.

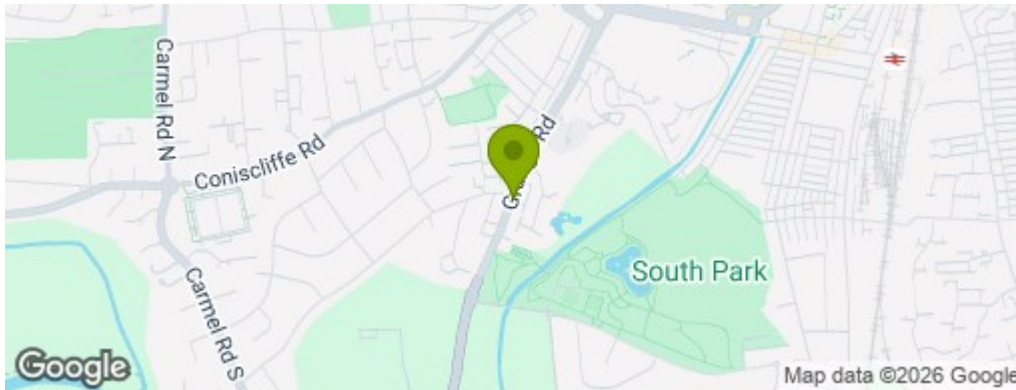

Property Information

01325 363858

45 Duke Street, Darlington, County Durham, DL3 7SD
sales@venturepropertiesuk.com